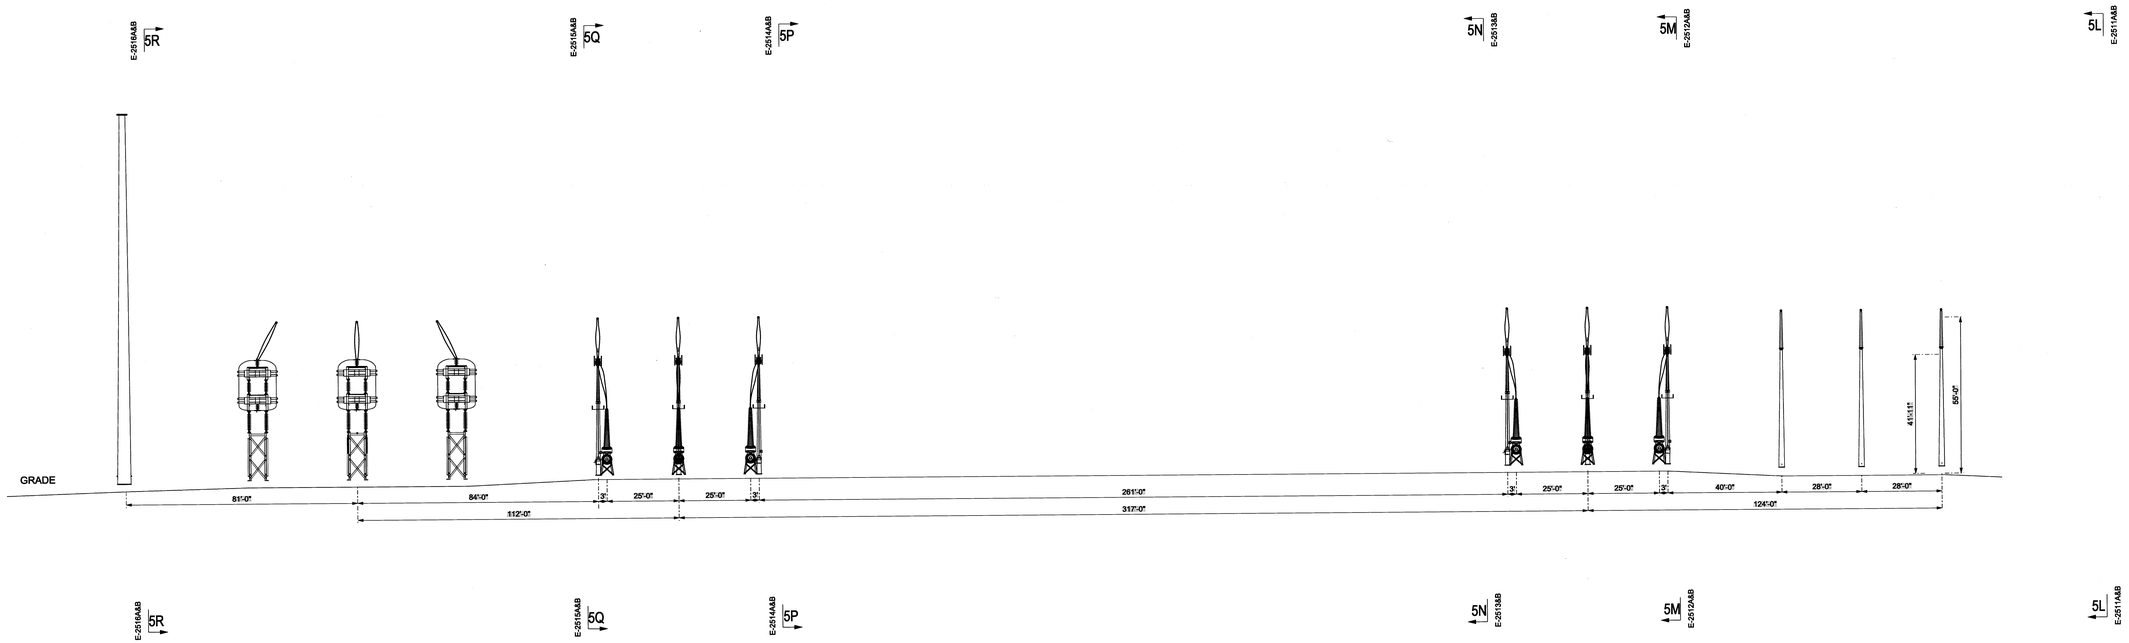

SECTION 5H-5H

CONCEPTUAL

NO	DATE	REVISION DESCRIPTION	DR	ENG	CK	ISSUE#

OLD DWG #: | STD DWG #:

"THIS DRAWING IS THE PROPERTY OF PATH TRANSMISSION COMPANY, LLC AND IS LOANED UPON CONDITION THAT IT IS NOT TO BE REPRODUCED, COPIED, LENT OR DISPLAYED OR THEIR CONTENTS DISCLOSED WITHOUT THE WRITTEN CONSENT OF THE PATH TRANSMISSION COMPANY, LLC, OR FOR ANY PURPOSE DETRIMENTAL TO THEIR INTEREST, AND IS TO BE RETURNED UPON REQUEST."

PATH ALLEGHENY

KEMPTOWN STATION

MONROVIA MARYLAND

500KV

ELECTRICAL ASSEMBLY

SECTION 5H-5H

SCALE: 1" = 20'	DR: DPM	ENG:	CH:
	WO#:	APPD:	DATE: 10/01/09
	1 RIVERSIDE PLAZA COLUMBUS, OH 43215	DWG. NO. E-2507A	REV C2

c:\pwwork\d0169864\E2507A.dgn

PROJECTWISE 30" x 48" AEP G BORDER AEPGH CELL PLOTTED 10/01/09 AB5:16 PM STATION PROJECTS ENGINEERING

DWG. NO. E-2507A